4500 GALLON SEPTIC TANK
ILLINOIS STATE APPROVAL #IL11

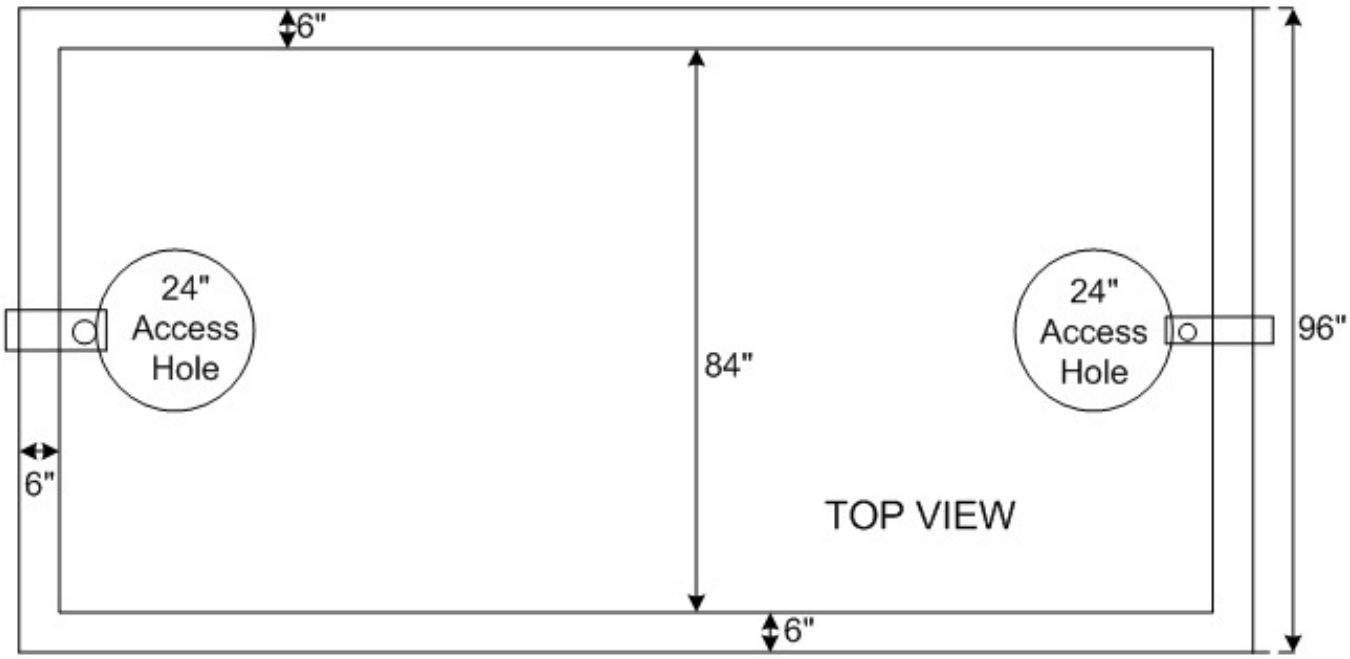

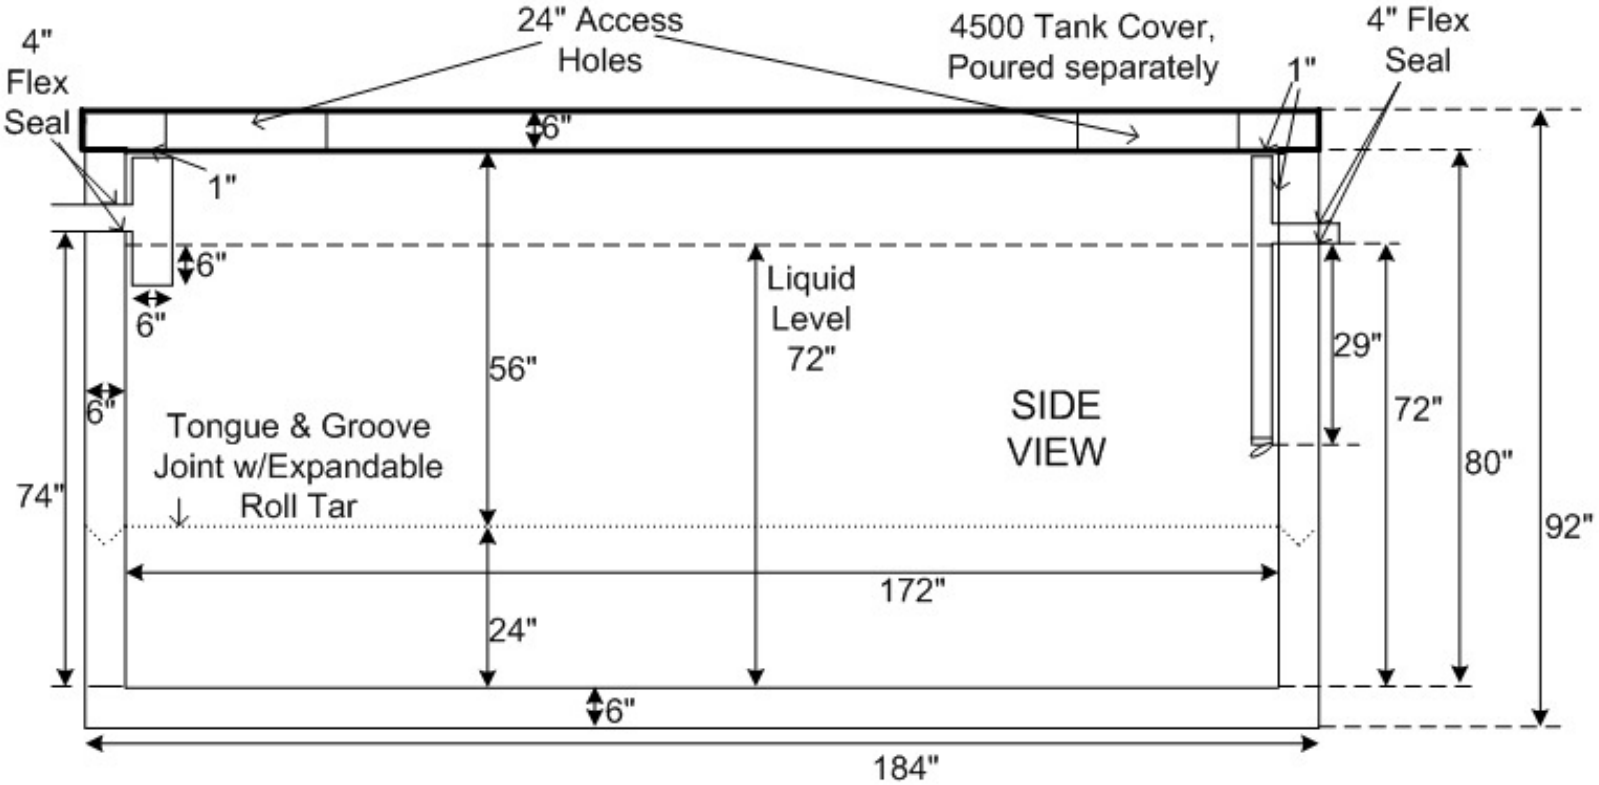

OPTIONAL: Can be poured with 18" x 18" access plugs instead of 24" round access holes.

NORWALK TANK COMPANY

2121 Maple Road
Joliet, IL 60432
Phone: (815)726-3351
Fax: (815) 726-2945

NORWALK 4500 SEPTIC TANK ILLINOIS STATE APPROVAL #IL11

For pricing information, phone, fax or email estimate@norwalktank.com