60" FLAT BOTTOM FLARED END SECTION

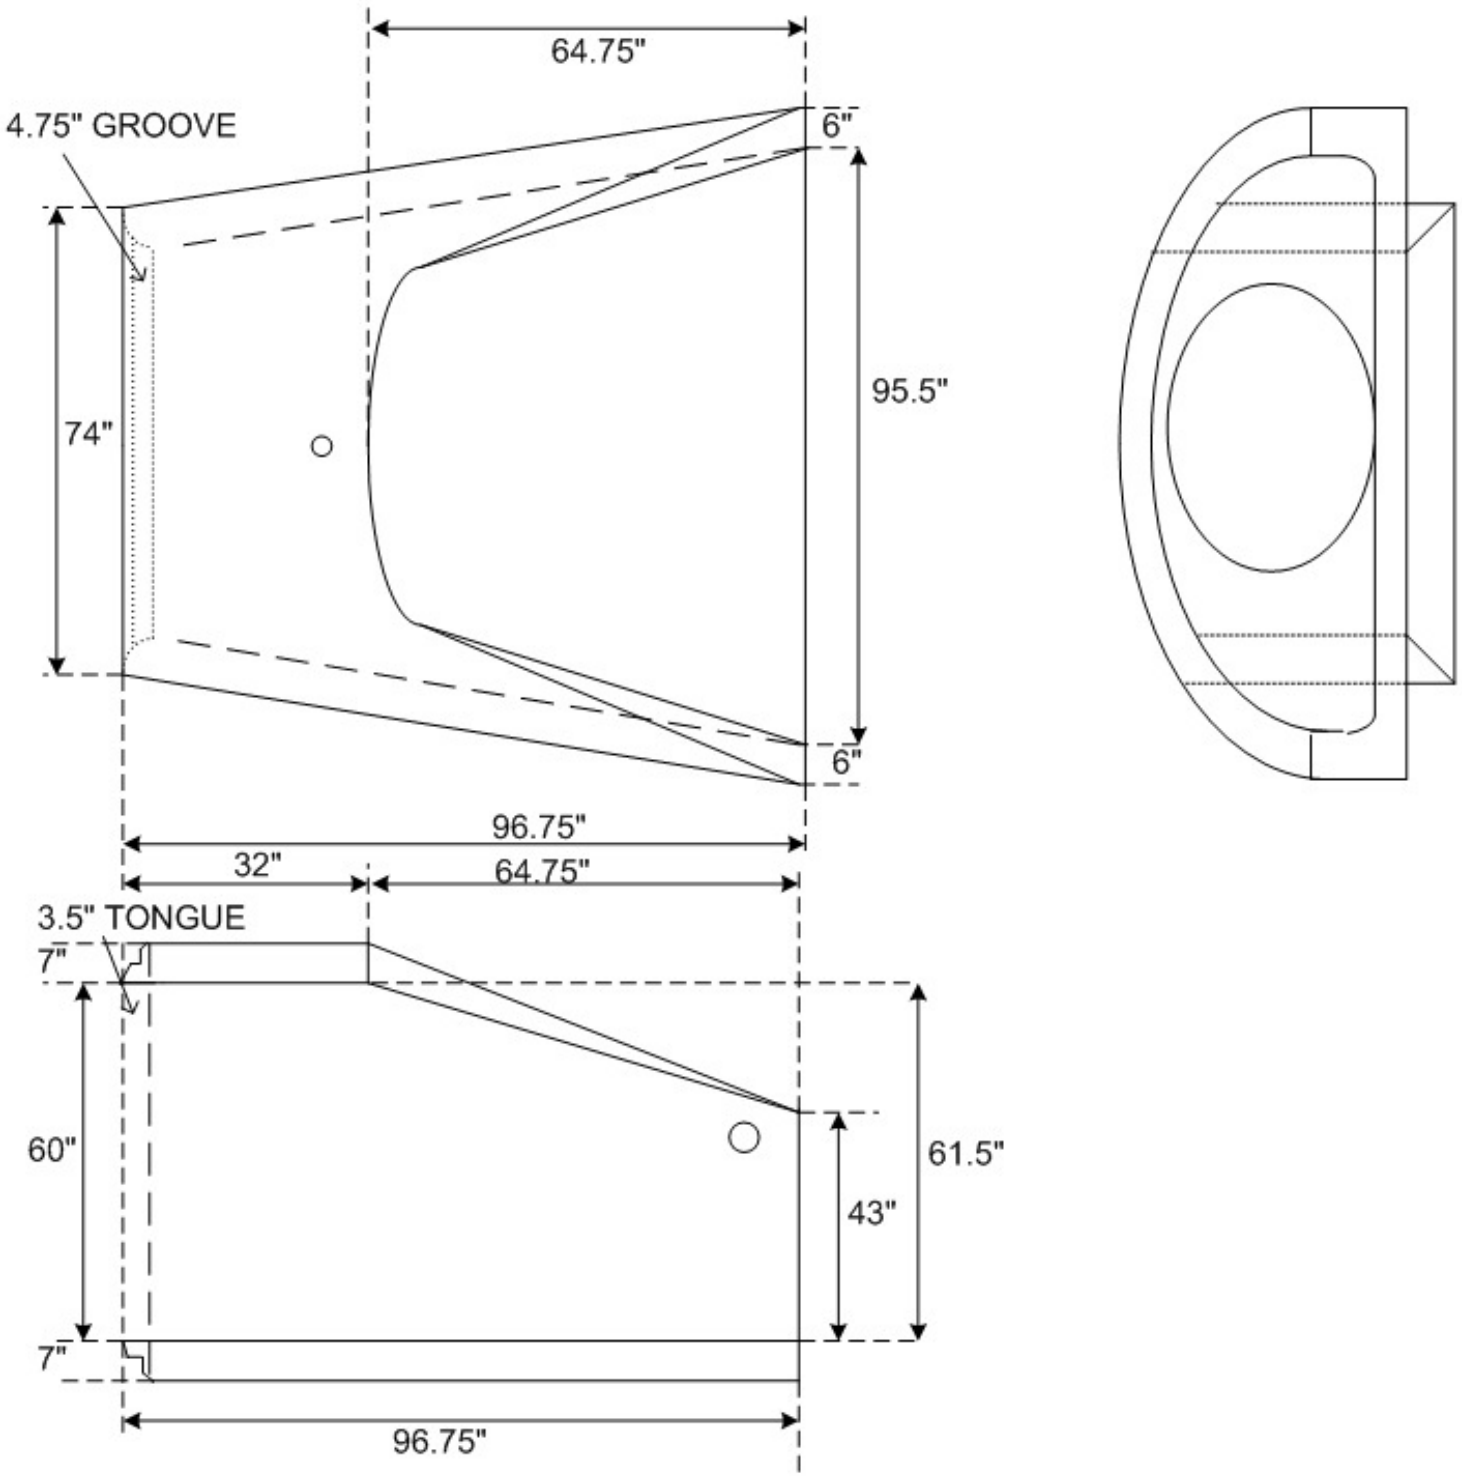

NORWALK TANK COMPANY
NTCO
2121 Maple Road
Joliet, IL 60432
Phone: (815)726-3351
Fax: (815) 726-2945

60" FLAT BOTTOM FLARED END SECTION

For pricing information, phone, fax or email estimate@norwalktank.com